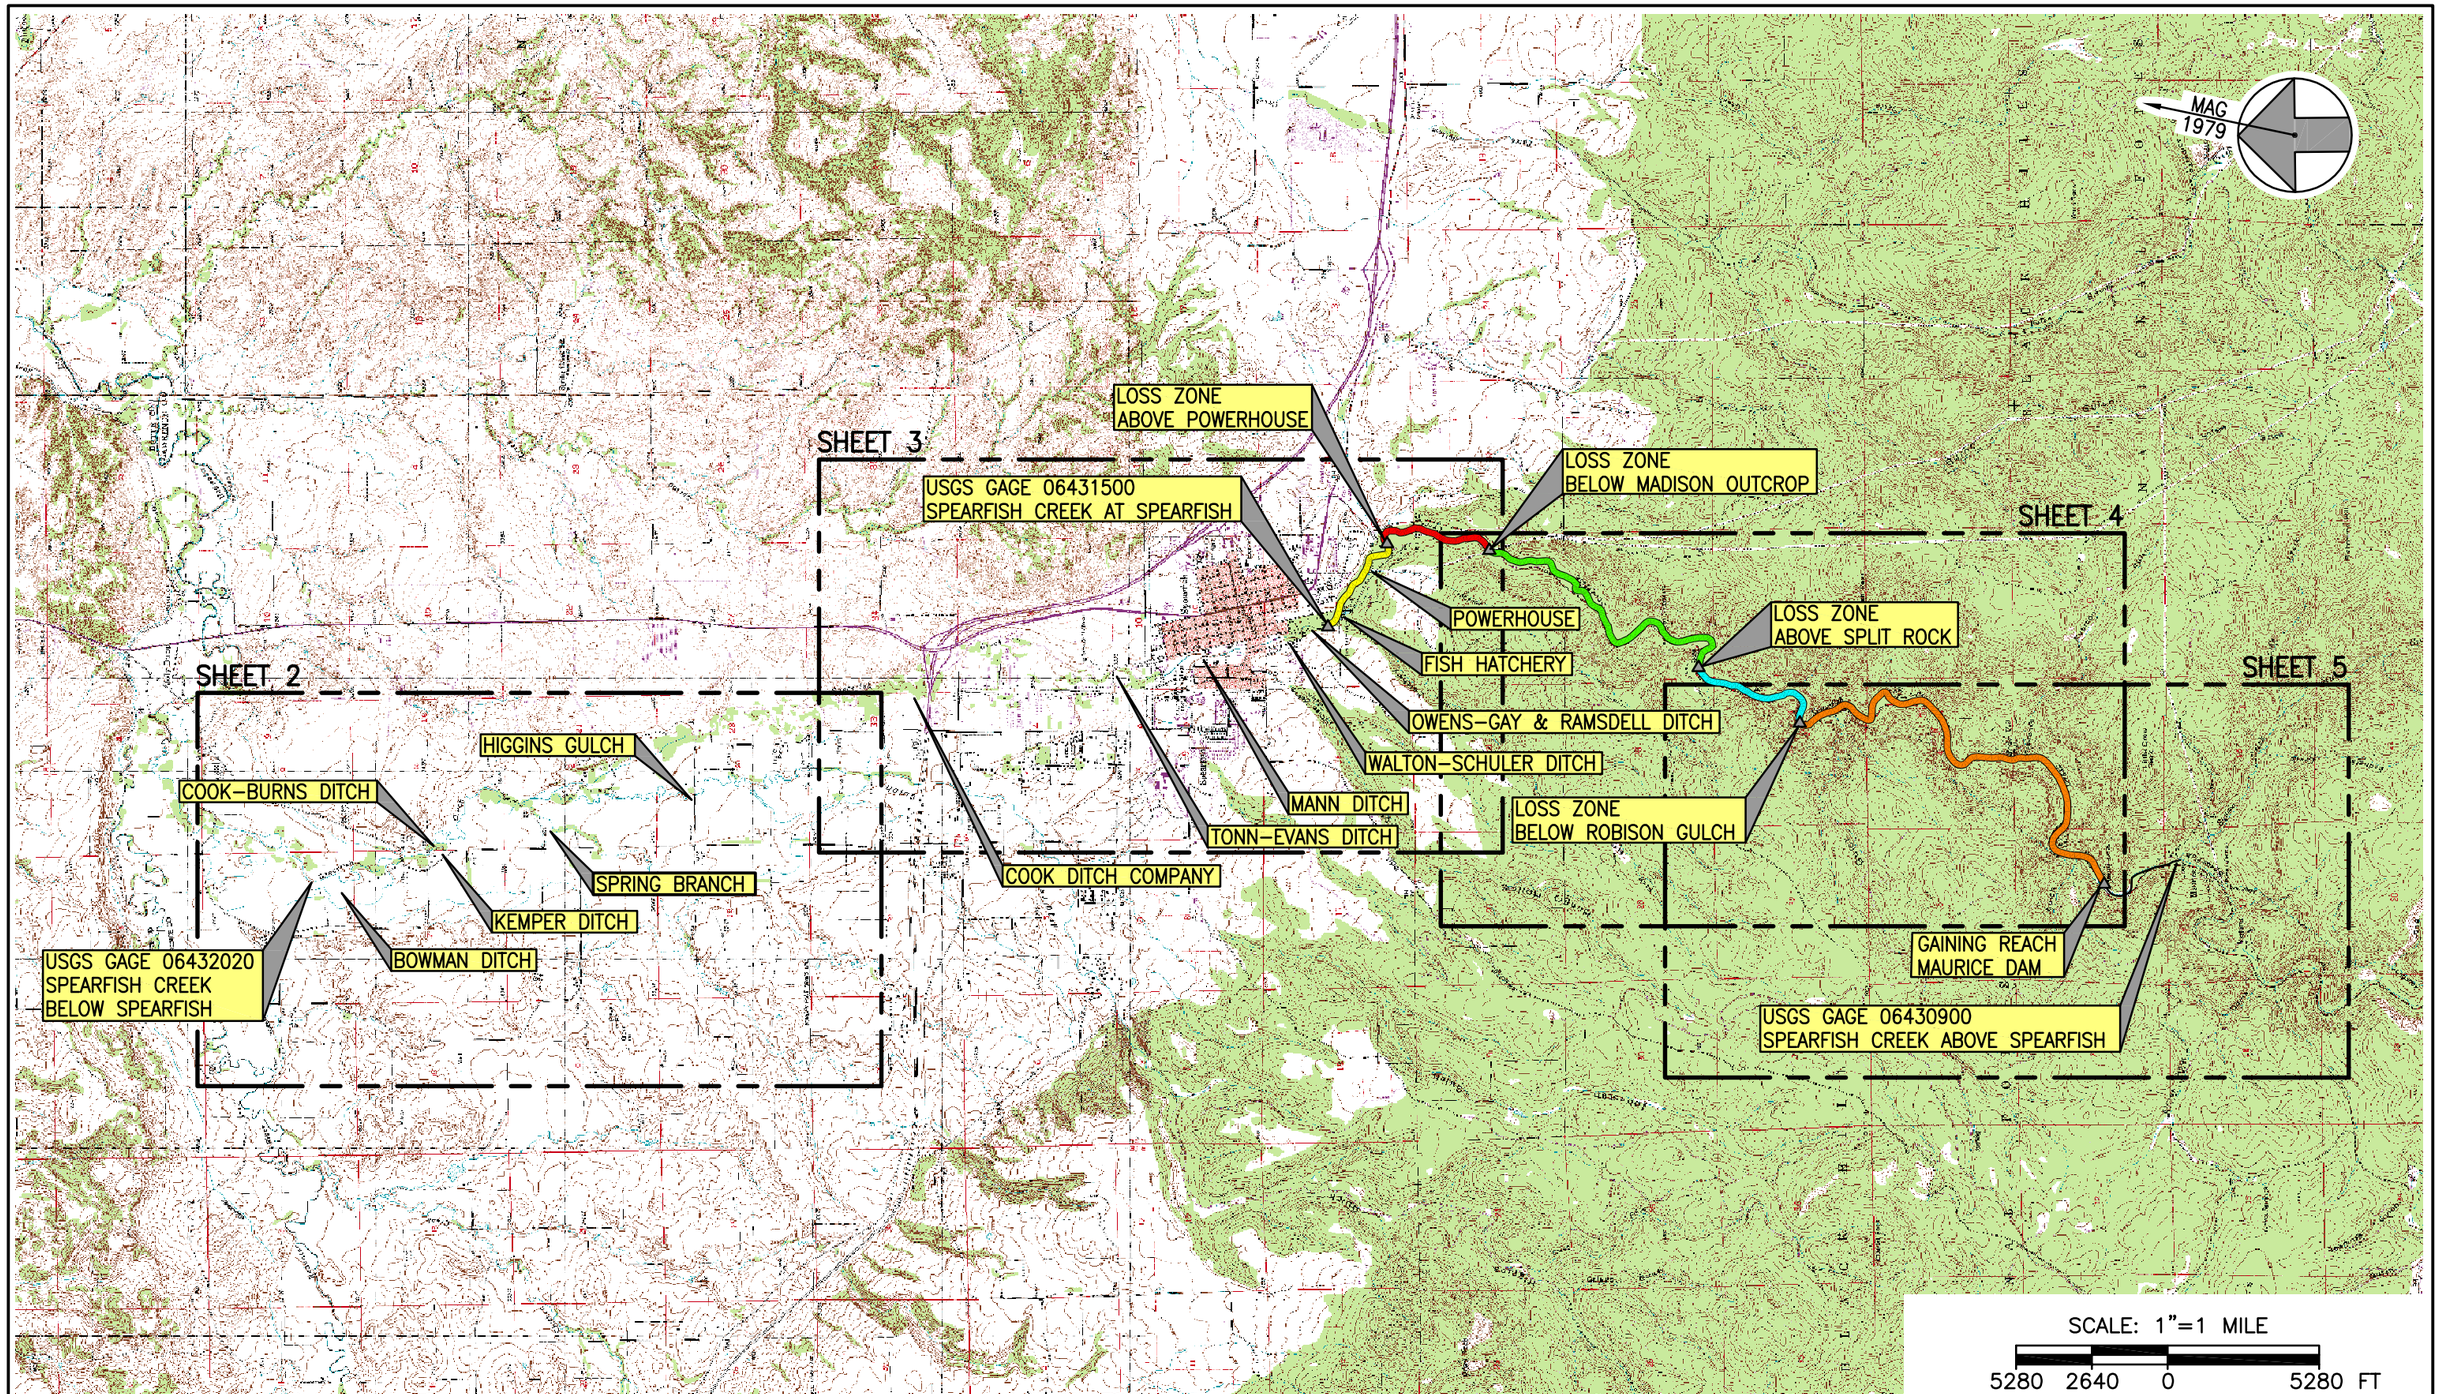

ISSUE	DATE	DESCRIPTION	LEAD ENGR.	PROJ. ENGR.
A	27AUG07	PRELIMINARY – FOR CLIENT REVIEW	.	.

Devine Tarbell & Associates, Inc.
Consulting Engineers, Scientists, & Regulatory Specialists

CLIENT: CITY OF SPEARFISH
SOUTH DAKOTA

DRAWN:	M.NAPOLEONE	27JUN07
DESIGNED:	.	.
DESIGN CHK'D:	.	.
LEAD ENGR.:	.	.
SCALE:	AS NOTED	
CAD FILE NO.	(See Left Margin)	

TITLE: SPEARFISH PROJECT
FLOW STUDY AREA

PROJ. NO. 236.0001.0001
DWG. NO. FIGURE 1
REV. A

P:\SpearfishCityof\236.0001_SprfshPrjctLicnsng\CAD\0002_FlowStudy\Spearfish-FlowStudyArea.dwg, Sheet 1, 10/23/2007 2:08:09 PM, 1:1