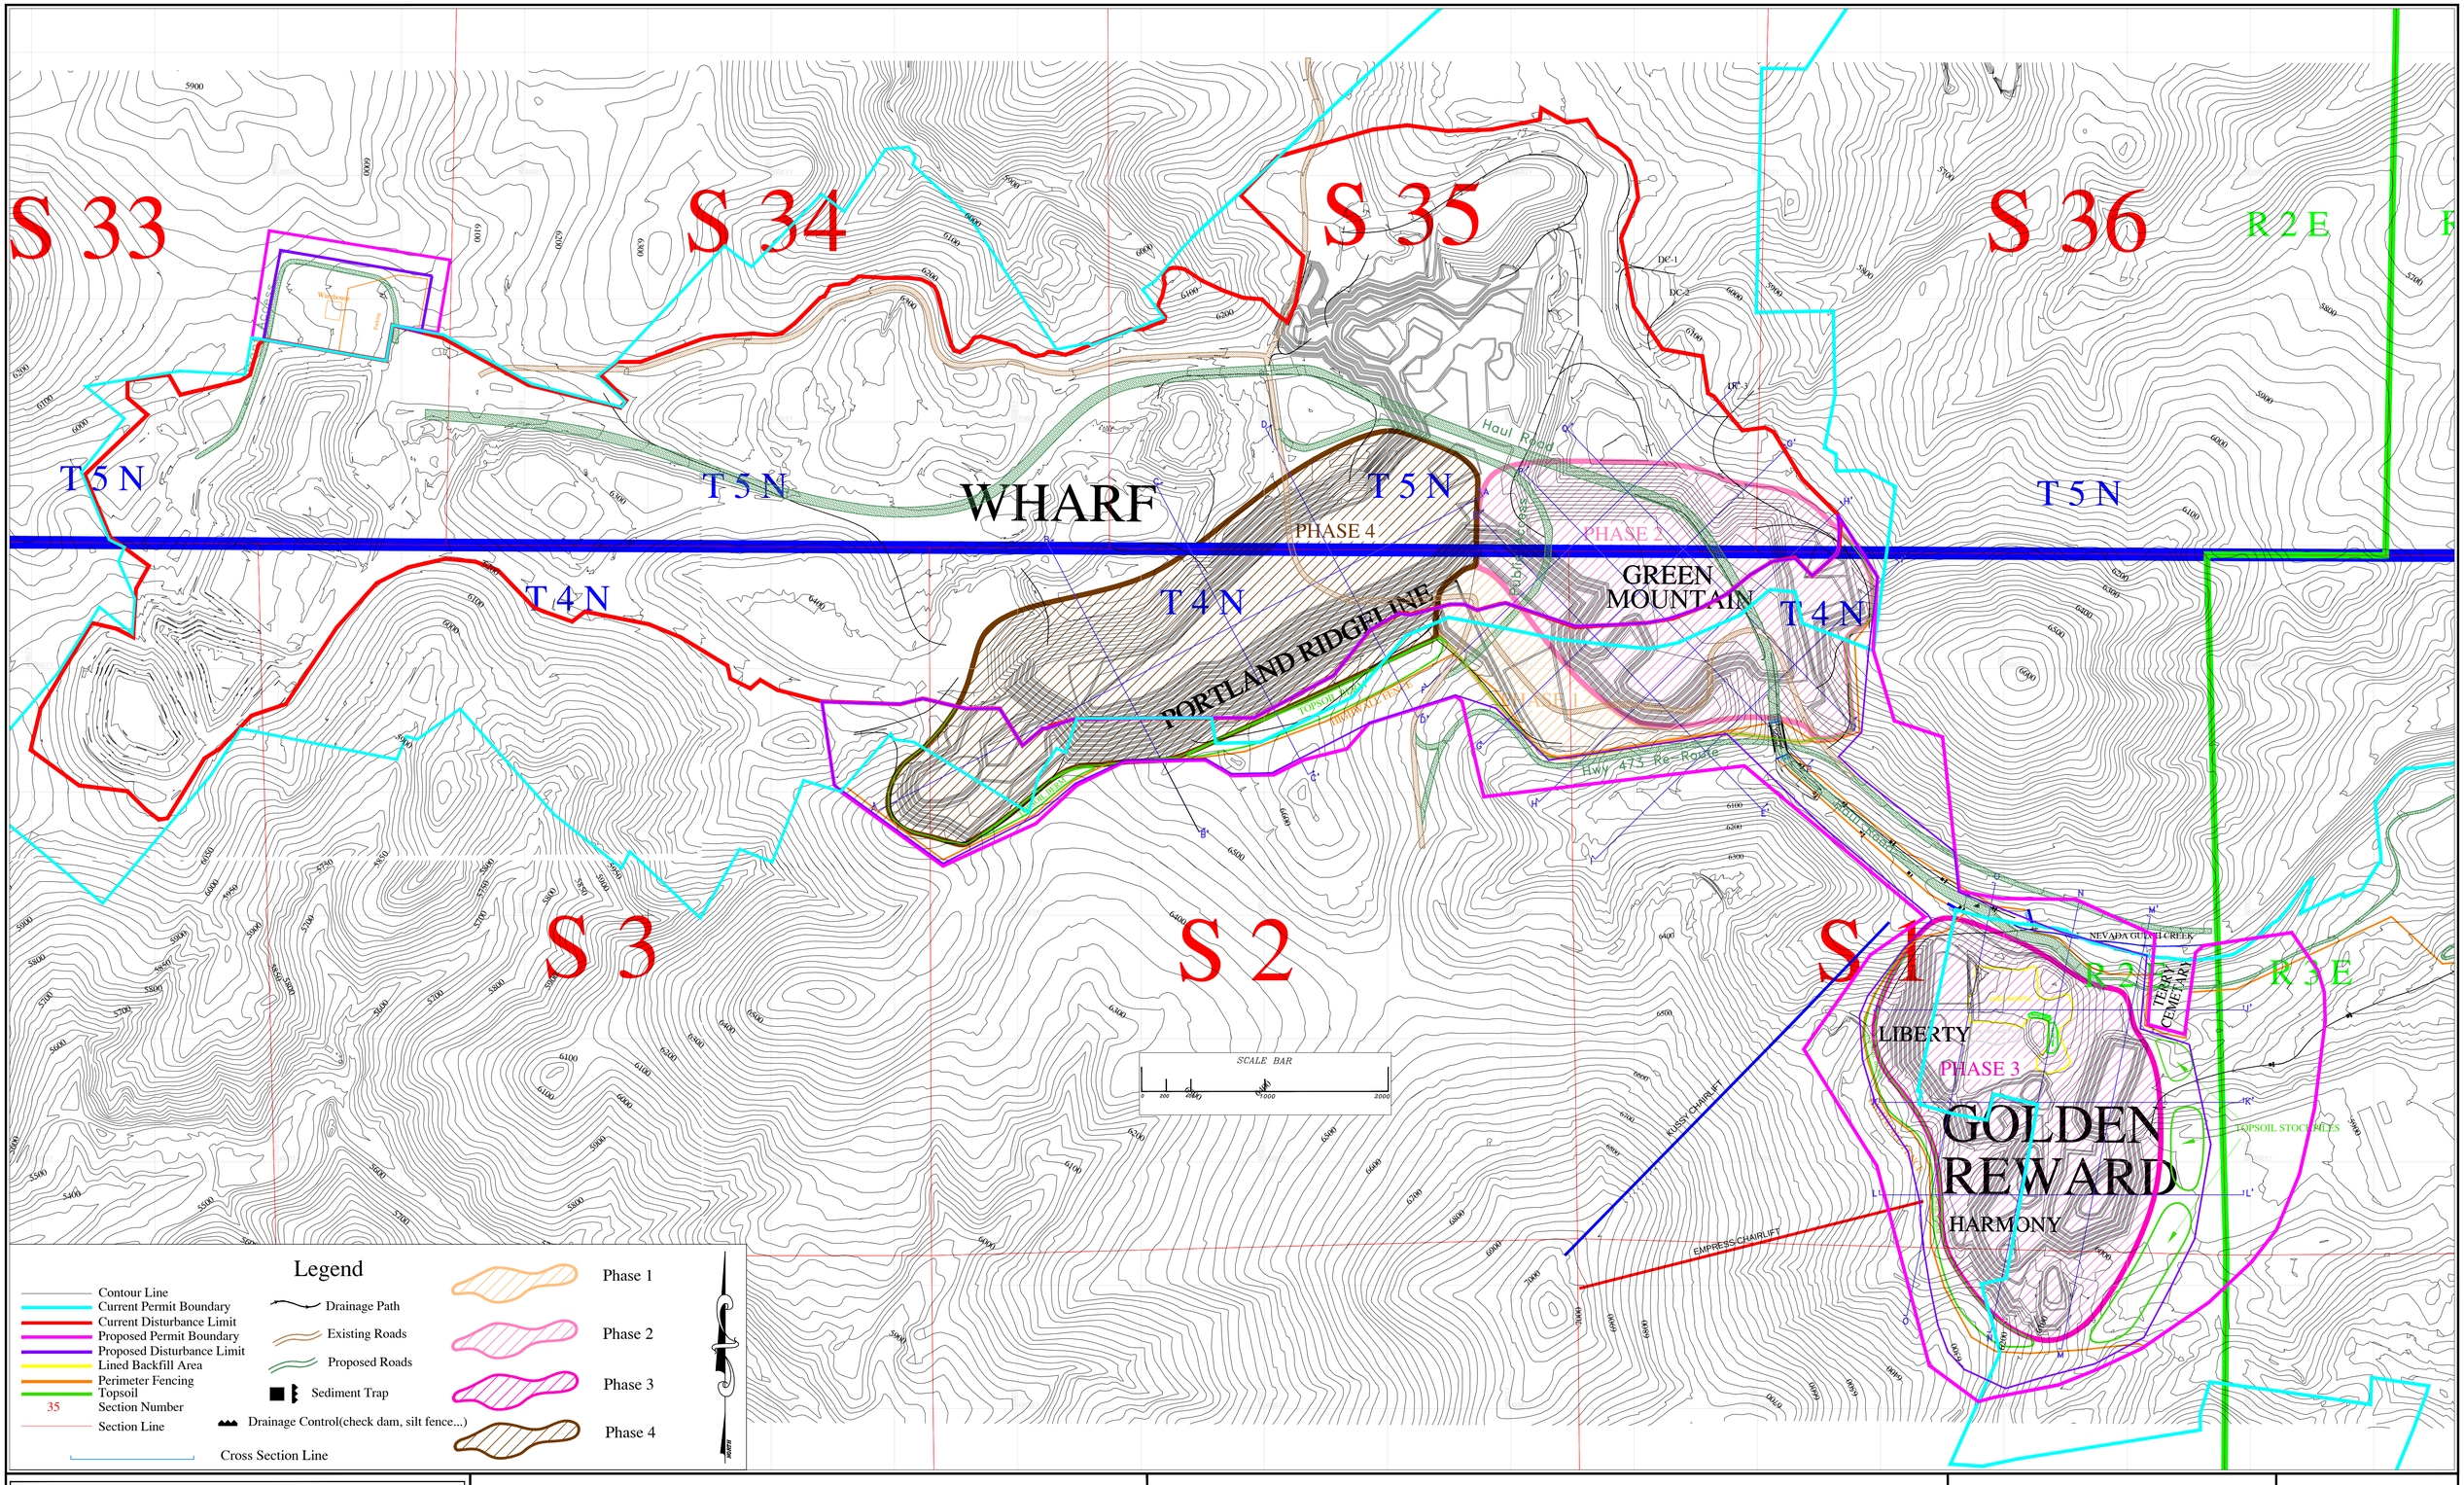

WHARF RESOUCES (U.S.A.), Inc.
A Wholly Owned Subsidiary of Goldcorp Inc.
10928 Wharf Road
Lead, SD 57754

Exhibit #21: Mine Plan

Drawn By: Garth E. Evers

Date: 4/20/11