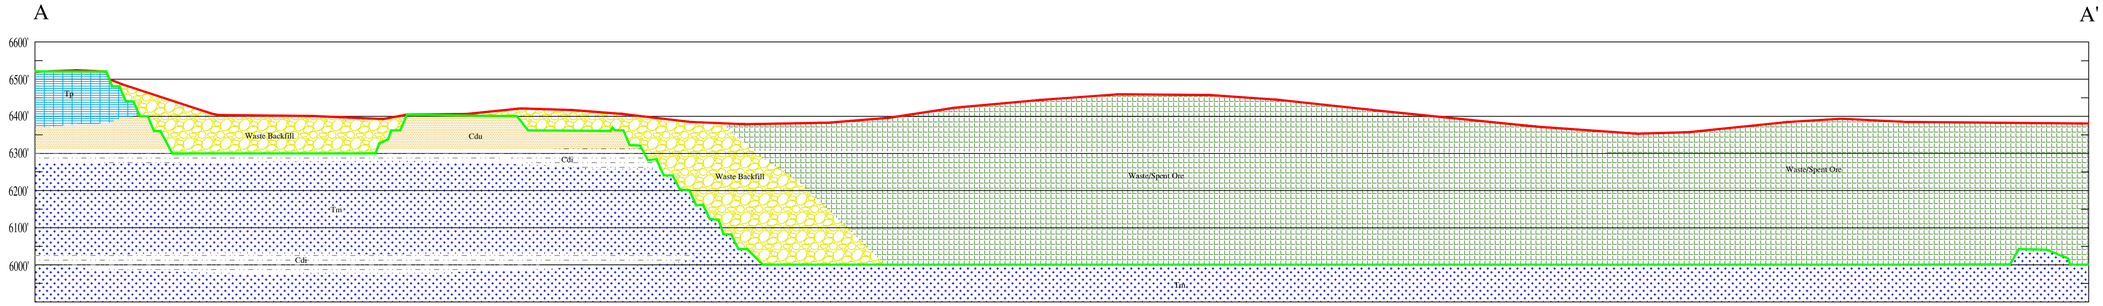

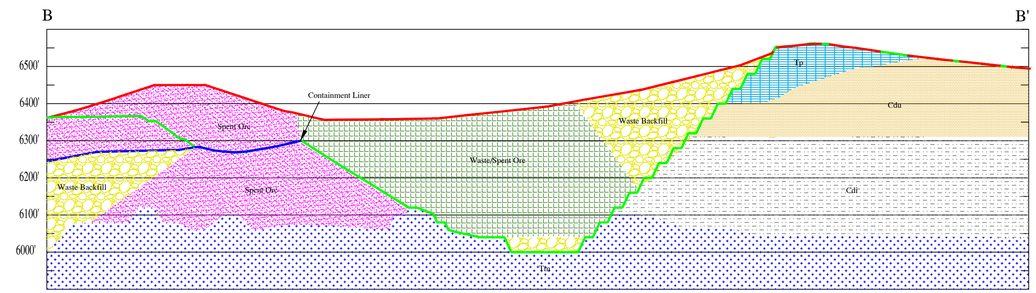

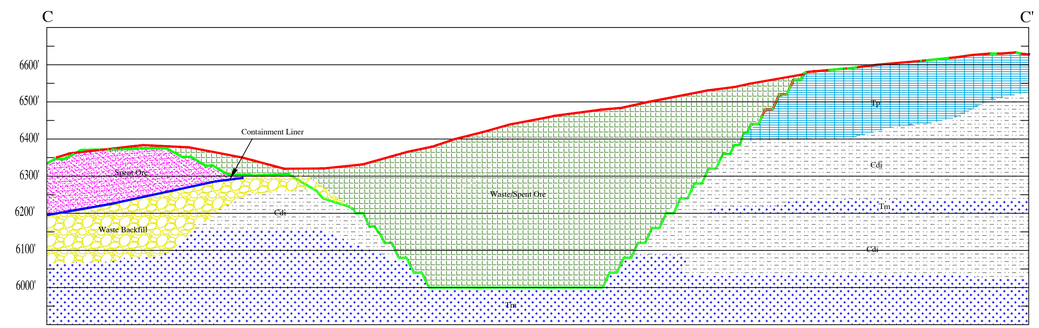

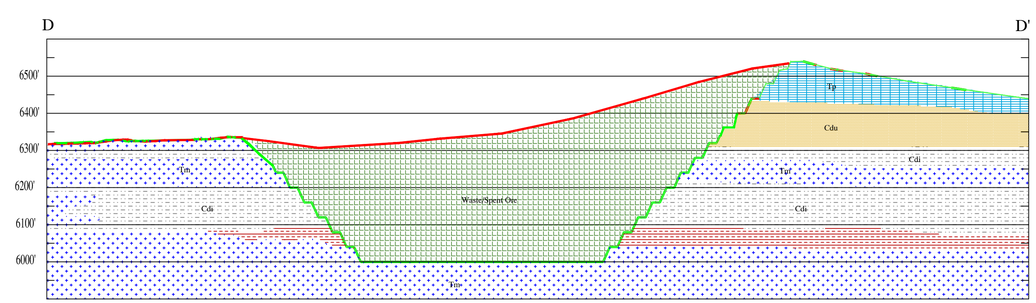

Legend

- Upper Deadwood
- Intermediate Deadwood
- Lower Deadwood
- Phonolite Porphyry
- Monzonite Porphyry
- Precambrian
- Waste Backfill
- Spent Ore Backfill
- Waste/Spent Ore Backfill
- Reclaimed Surface
- Pit Design
- Containment Liner Surface

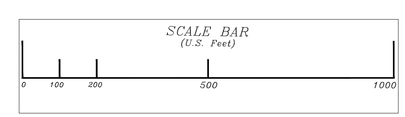

WHARF RESOUCES (U.S.A.), Inc.
A Wholly Owned Subsidiary of Goldcorp Inc.
10928 Wharf Road
Lead, SD 57754

Exhibit #24: Portland Post Mine Cross Sections

Drawn By: Garth E. Evers

Date: 4/22/11