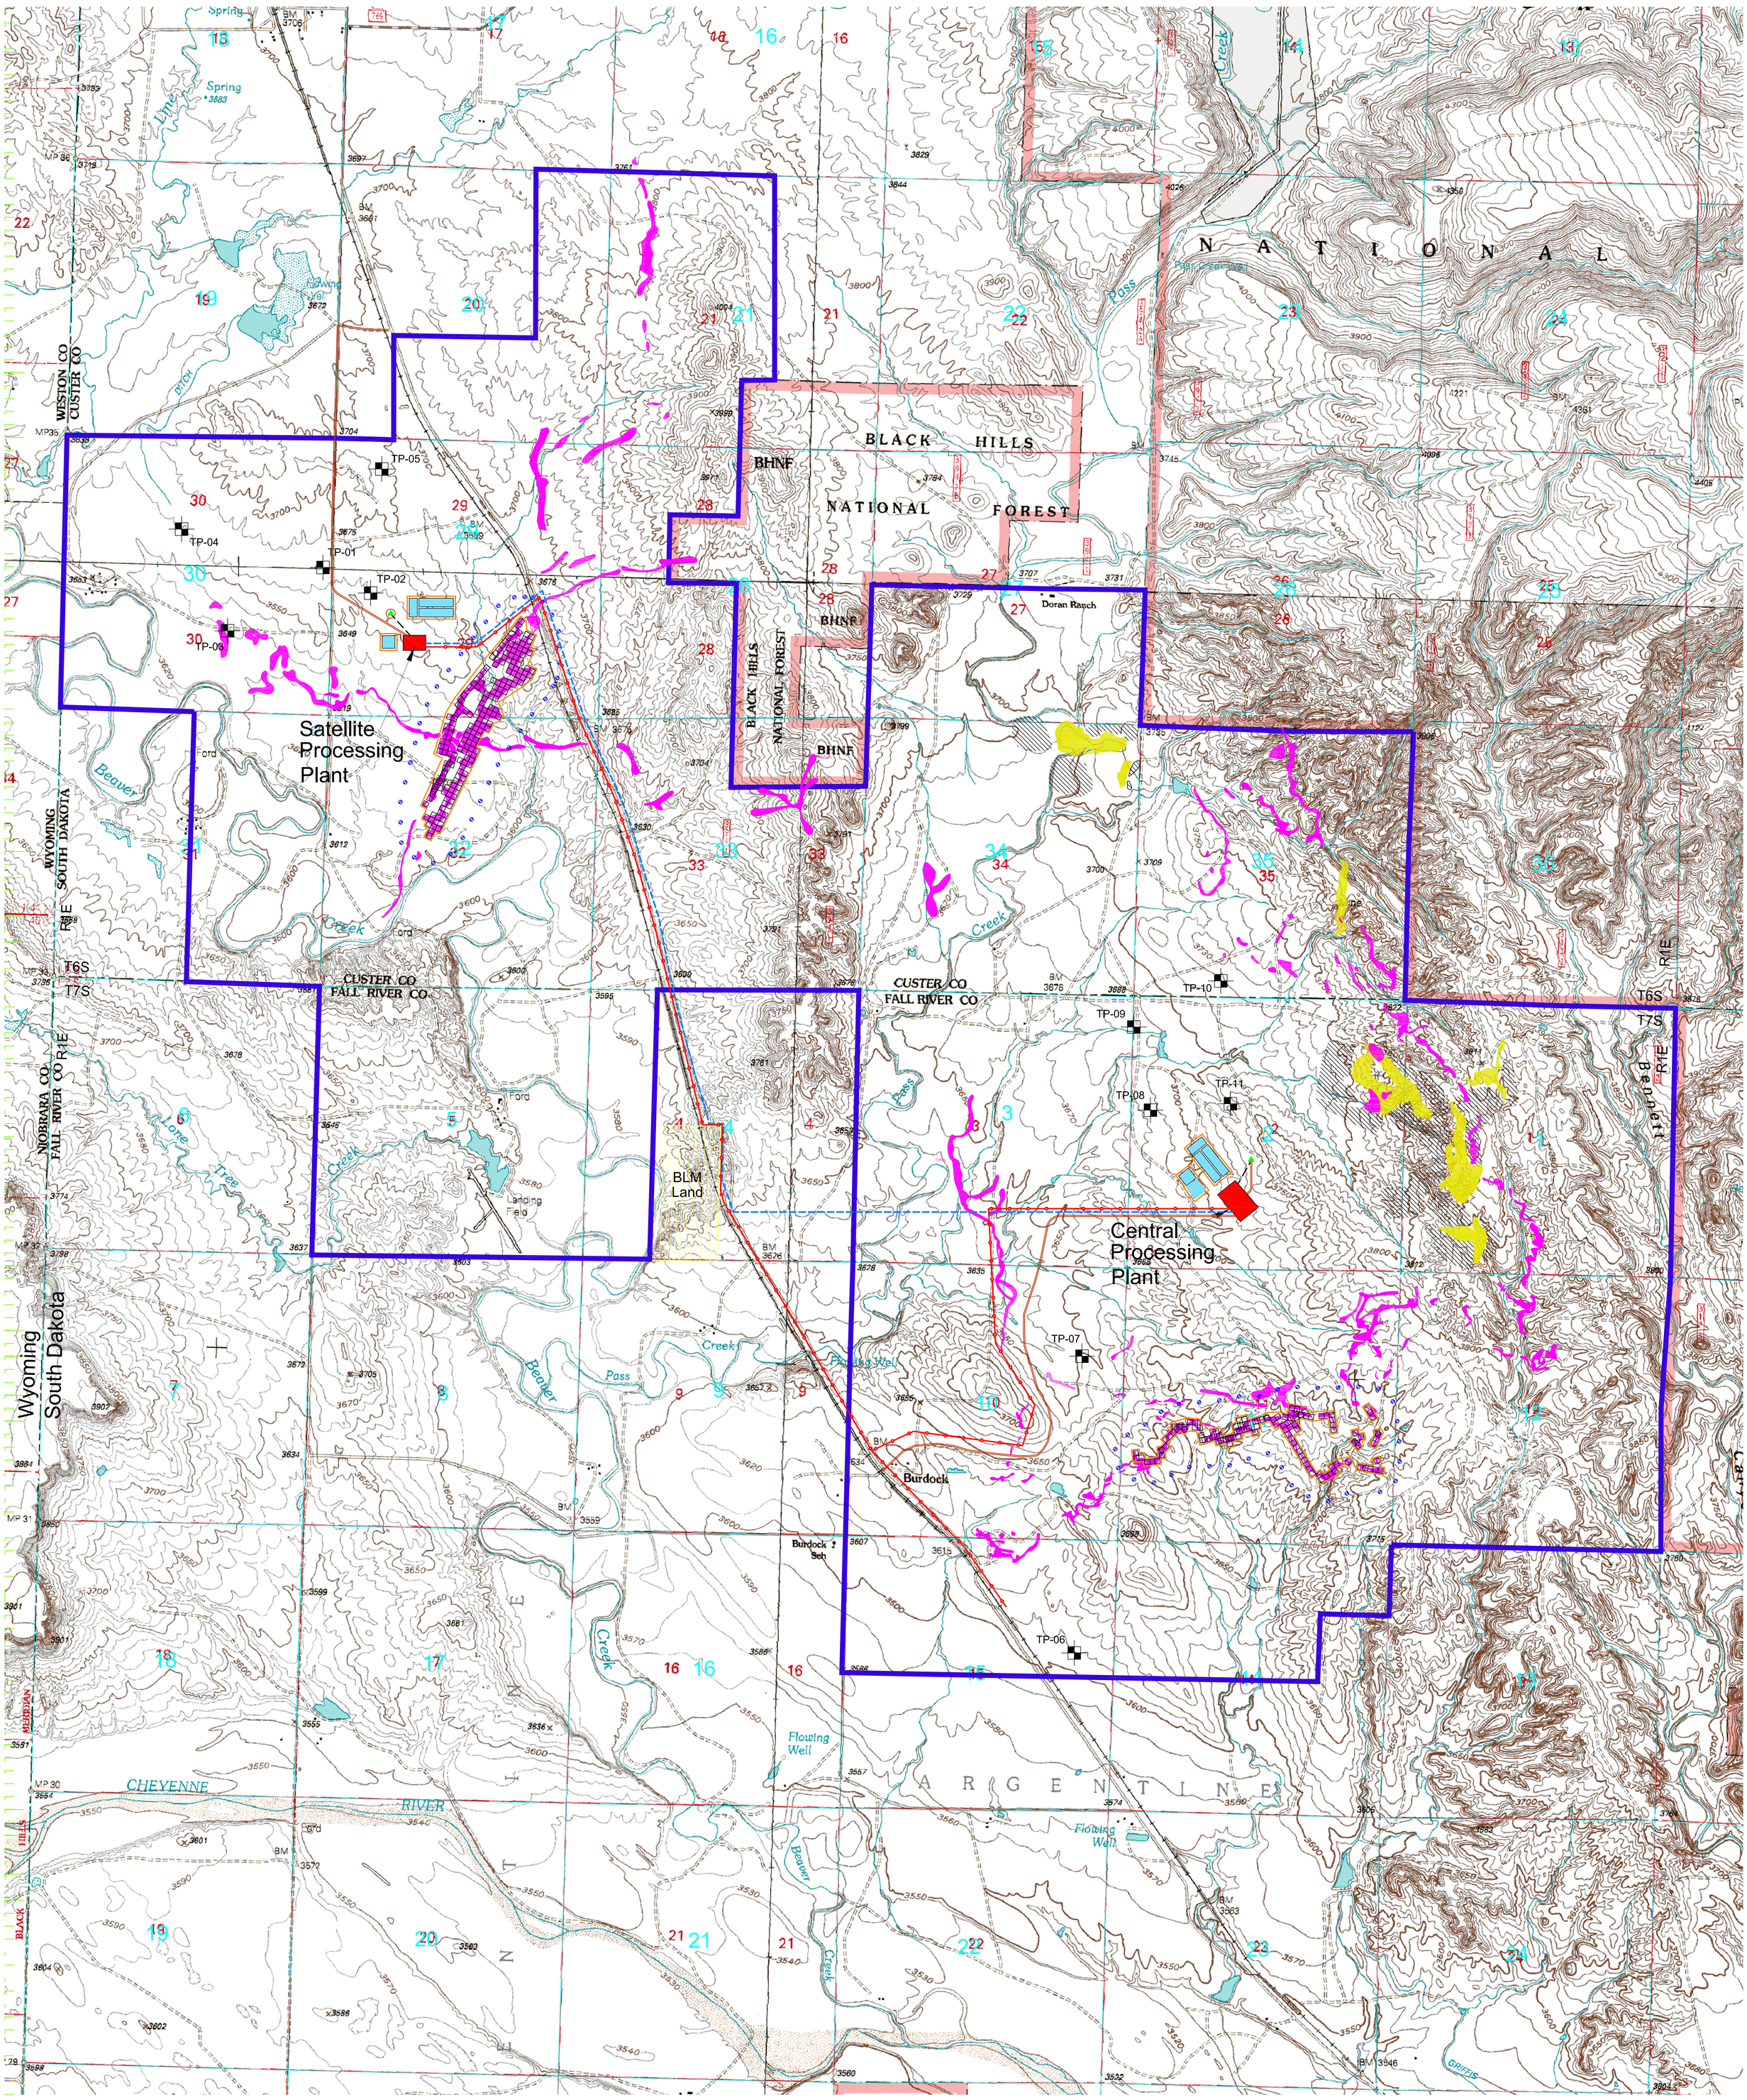

Legend

- Deep Disposal Well Location
- Ore Bodies
- Existing Open Pit Mines
- Existing Overburden Pile
- Test Pits (TP-07)
- Settling Ponds
- Deep Disposal Well Pipeline
- Processing Plant Locations
- Permit Boundary
- Fences Encircling Ponds and Well Fields
- Monitoring Wells
- Existing Roads
- Existing Unimproved Roads
- New Access Roads
- Plant-to-Plant Pipeline
- Overhead Electric Lines
- Well Field Grid

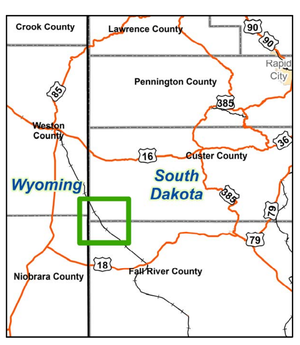

N

Feet
0 500 1,000 2,000 3,000 4,000
0 250 500 1,000
Meters

CONSULTANT

REF 336

CHECK SCALES
If this bar does not measure 1 inch this map is not at its original scale

Arch E 36" x 48"

REVISIONS #	DRAWN	CHECKED	APPROVED	DATE

PLOT DATE	06-Aug-2009	DATE	06-Aug-2009
DRAWN	S. Hetrick	CHECKED	W. Mays
SCALE	1" = 1000'	FILENAME	p:\dewey-burdock\nrc supplimental\finals\deepdisposalwelloption.dwg

POWERTECH (USA) INC.

Supplemental Exhibit 3.1-3

Proposed Facilities and Well Fields Deep Disposal Well Option

PROJECT Dewey-Burdock Project
COORDS NAD 27, South Dakota State Plane South (feet)