


## Legend

- Ore Bodies
- Existing Open Pit Mines
- Existing Overburden Pile
- TP-07 Test Pits
- Settling Ponds
- Land Application
- Processing Plant Locations
- Permit Boundary
- Fences Encircling Ponds and Well Fields
- Monitoring Wells
- Existing Roads
- Existing Unimproved Roads
- New Access Roads
- Plant-to-Plant Pipeline
- Proposed New Overhead Electric Lines
- Well Field Grid

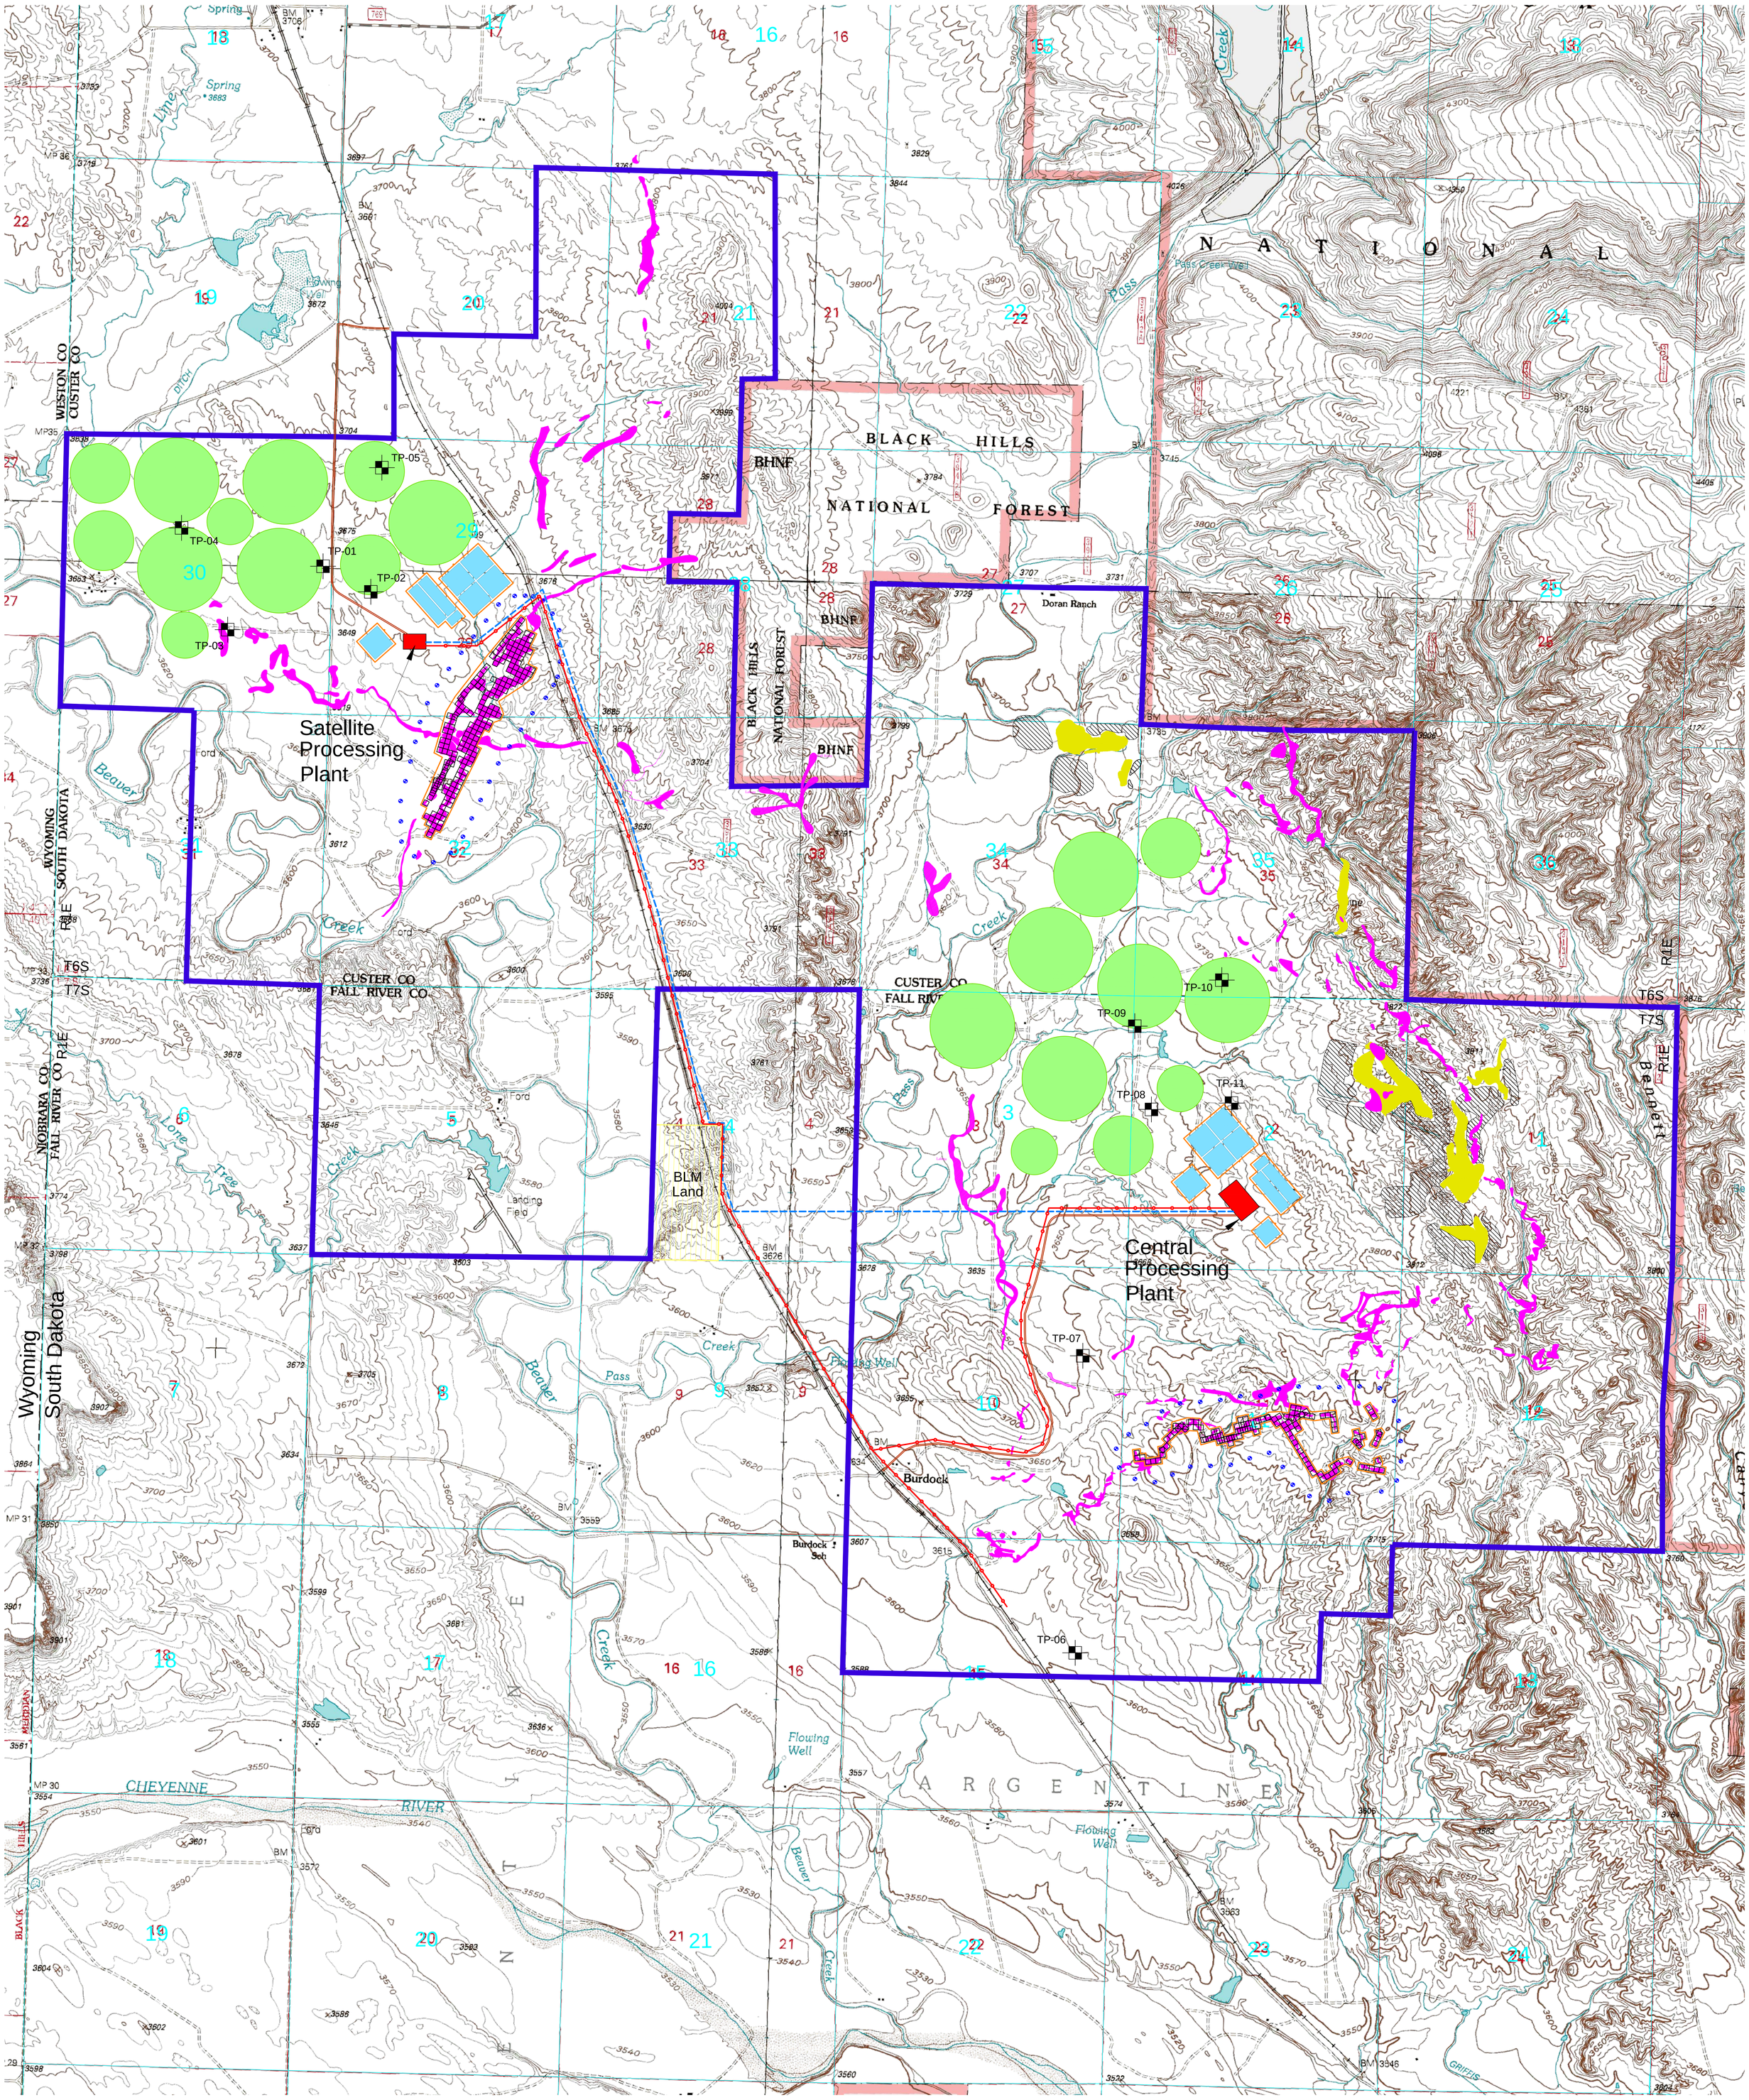


N

Feet
0 500 1,000 2,000 3,000 4,000
0 250 500 1,000
Meters

CONSULTANT

REVISIONS
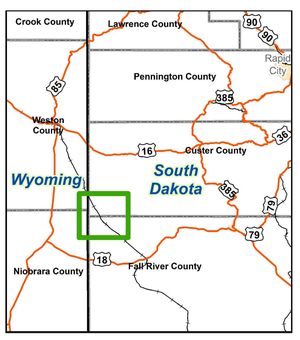
| # | DRAWN | CHECKED | APPROVED | DATE |
|---|---|---|---|---|

REF 557

CHECK SCALES

If this bar does not measure 1 inch this map is not at its original scale

Arch E 36" x 48"

| | | | |
|---|---|---|---|
| PLOT DATE | 19-Jan-2010 | DATE | 05-Aug-2009 |
| DRAWN | S. Hetrick | CHECKED | A. Thurlkill |
| SCALE | 1" = 1000' | FILENAME | p:\dewey-burdock\denr submittal\exhibit_4-5_landapp.dwg |

POWERTECH (USA) INC.

Exhibit 4-5

# Land Application Option

| | |
|---|---|
| PROJECT | Dewey-Burdock Project |
| COORDS | NAD 27, South Dakota State Plane South (feet) |

OF