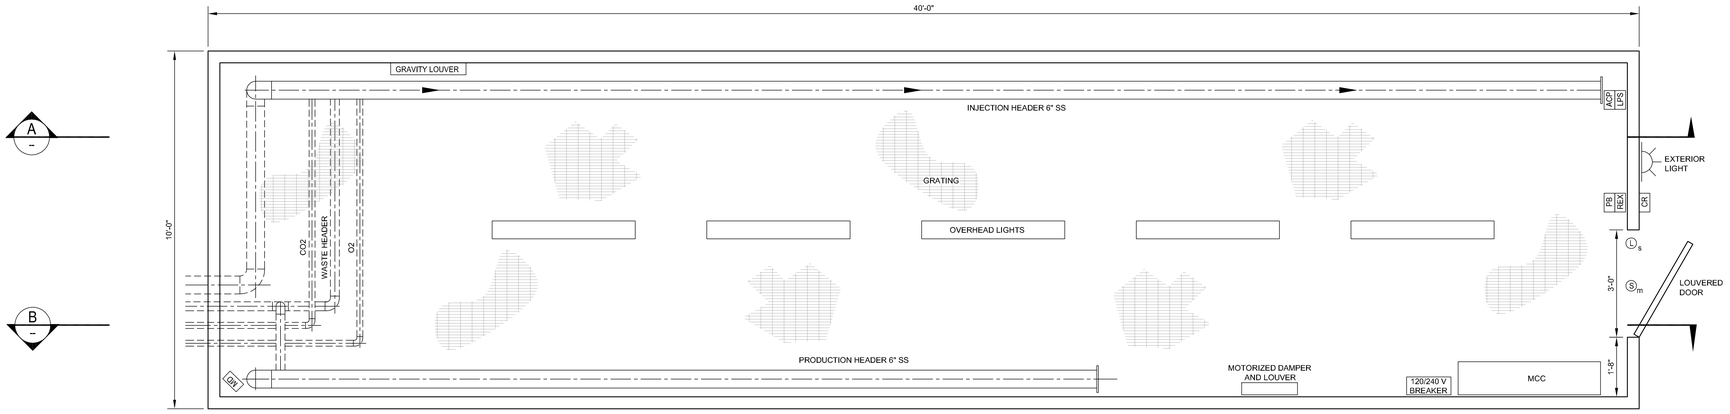

PLAN
1"=2'-0"

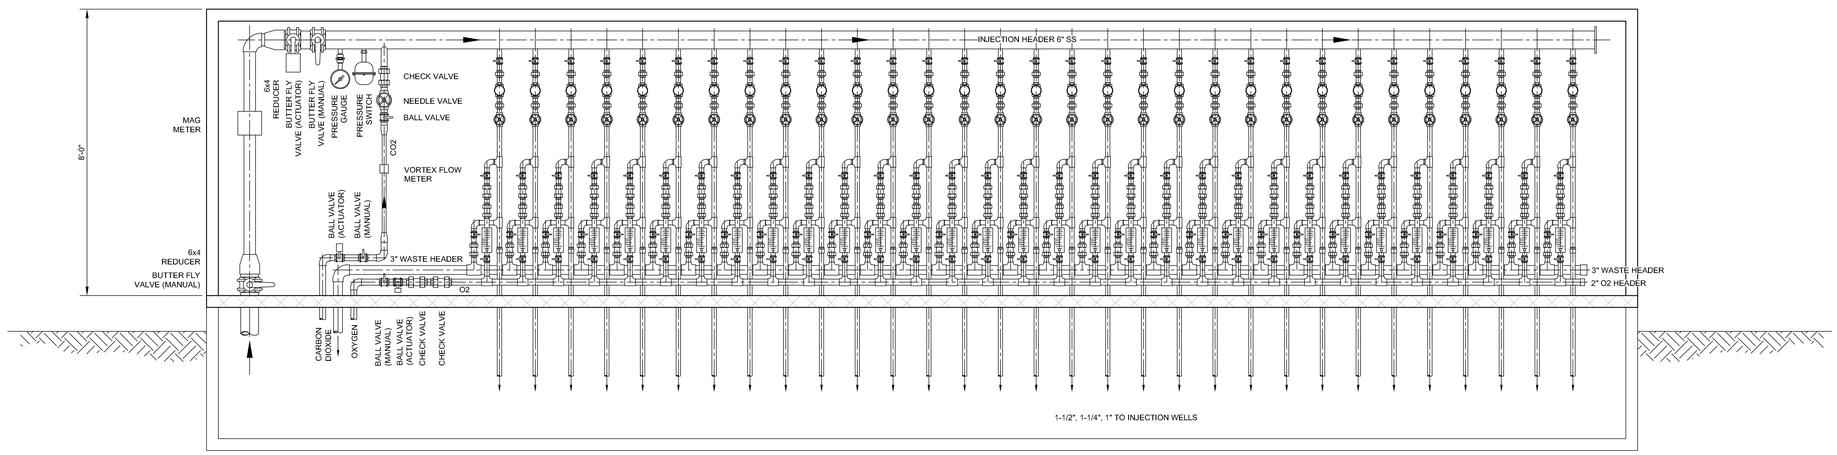

A SECTION
1"=2'-0"

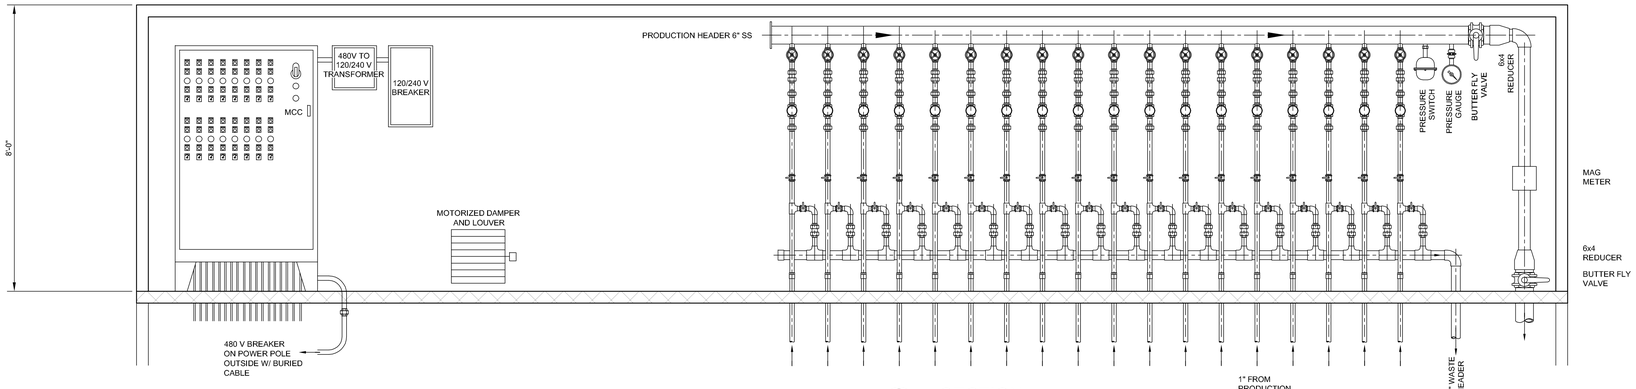

B SECTION
1"=2'-0"

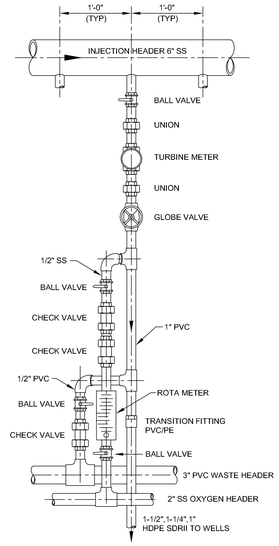

INJECTION HEADER DETAIL
1"=1'-0"

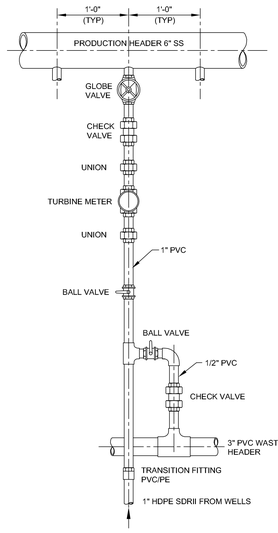

PRODUCTION HEADER DETAIL
1"=1'-0"

LEGEND

MD	MOTION DETECTOR
ACP	ACCESS CONTROL PANEL
LPS	LOCK POWER SUPPLY
REX	REQUEST-TO-EXIT DETECTOR
PB	PUSH BUTTON RE-ARM MOTION DETECTOR
CR	CARD READER
L_s	ELECTRONIC STRIKE LOCK
S_m	DOOR STATUS SWITCH

0 1.5 3
SCALE IN FEET

CONSULTANT

REVISIONS

#	DRAWN	CHECKED	APPROVED	DATE

REF

CHECK SCALES
If this bar does not measure 1 inch this map is not at its original scale

POWERTECH (USA) INC.

Plate 7.2
Typical Header House
100' and 70' Mining Unit

PLOT DATE	14-Nov-2008	DATE	12-Nov-2008
DRAWN	JGM	CHECKED	JM
SCALE	As Shown	FILENAME	p:\dewey-burdock\maps\header house.dwg
Arch E	30" x 48"		

PROJECT Dewey-Burdock Project
COORD None
OF