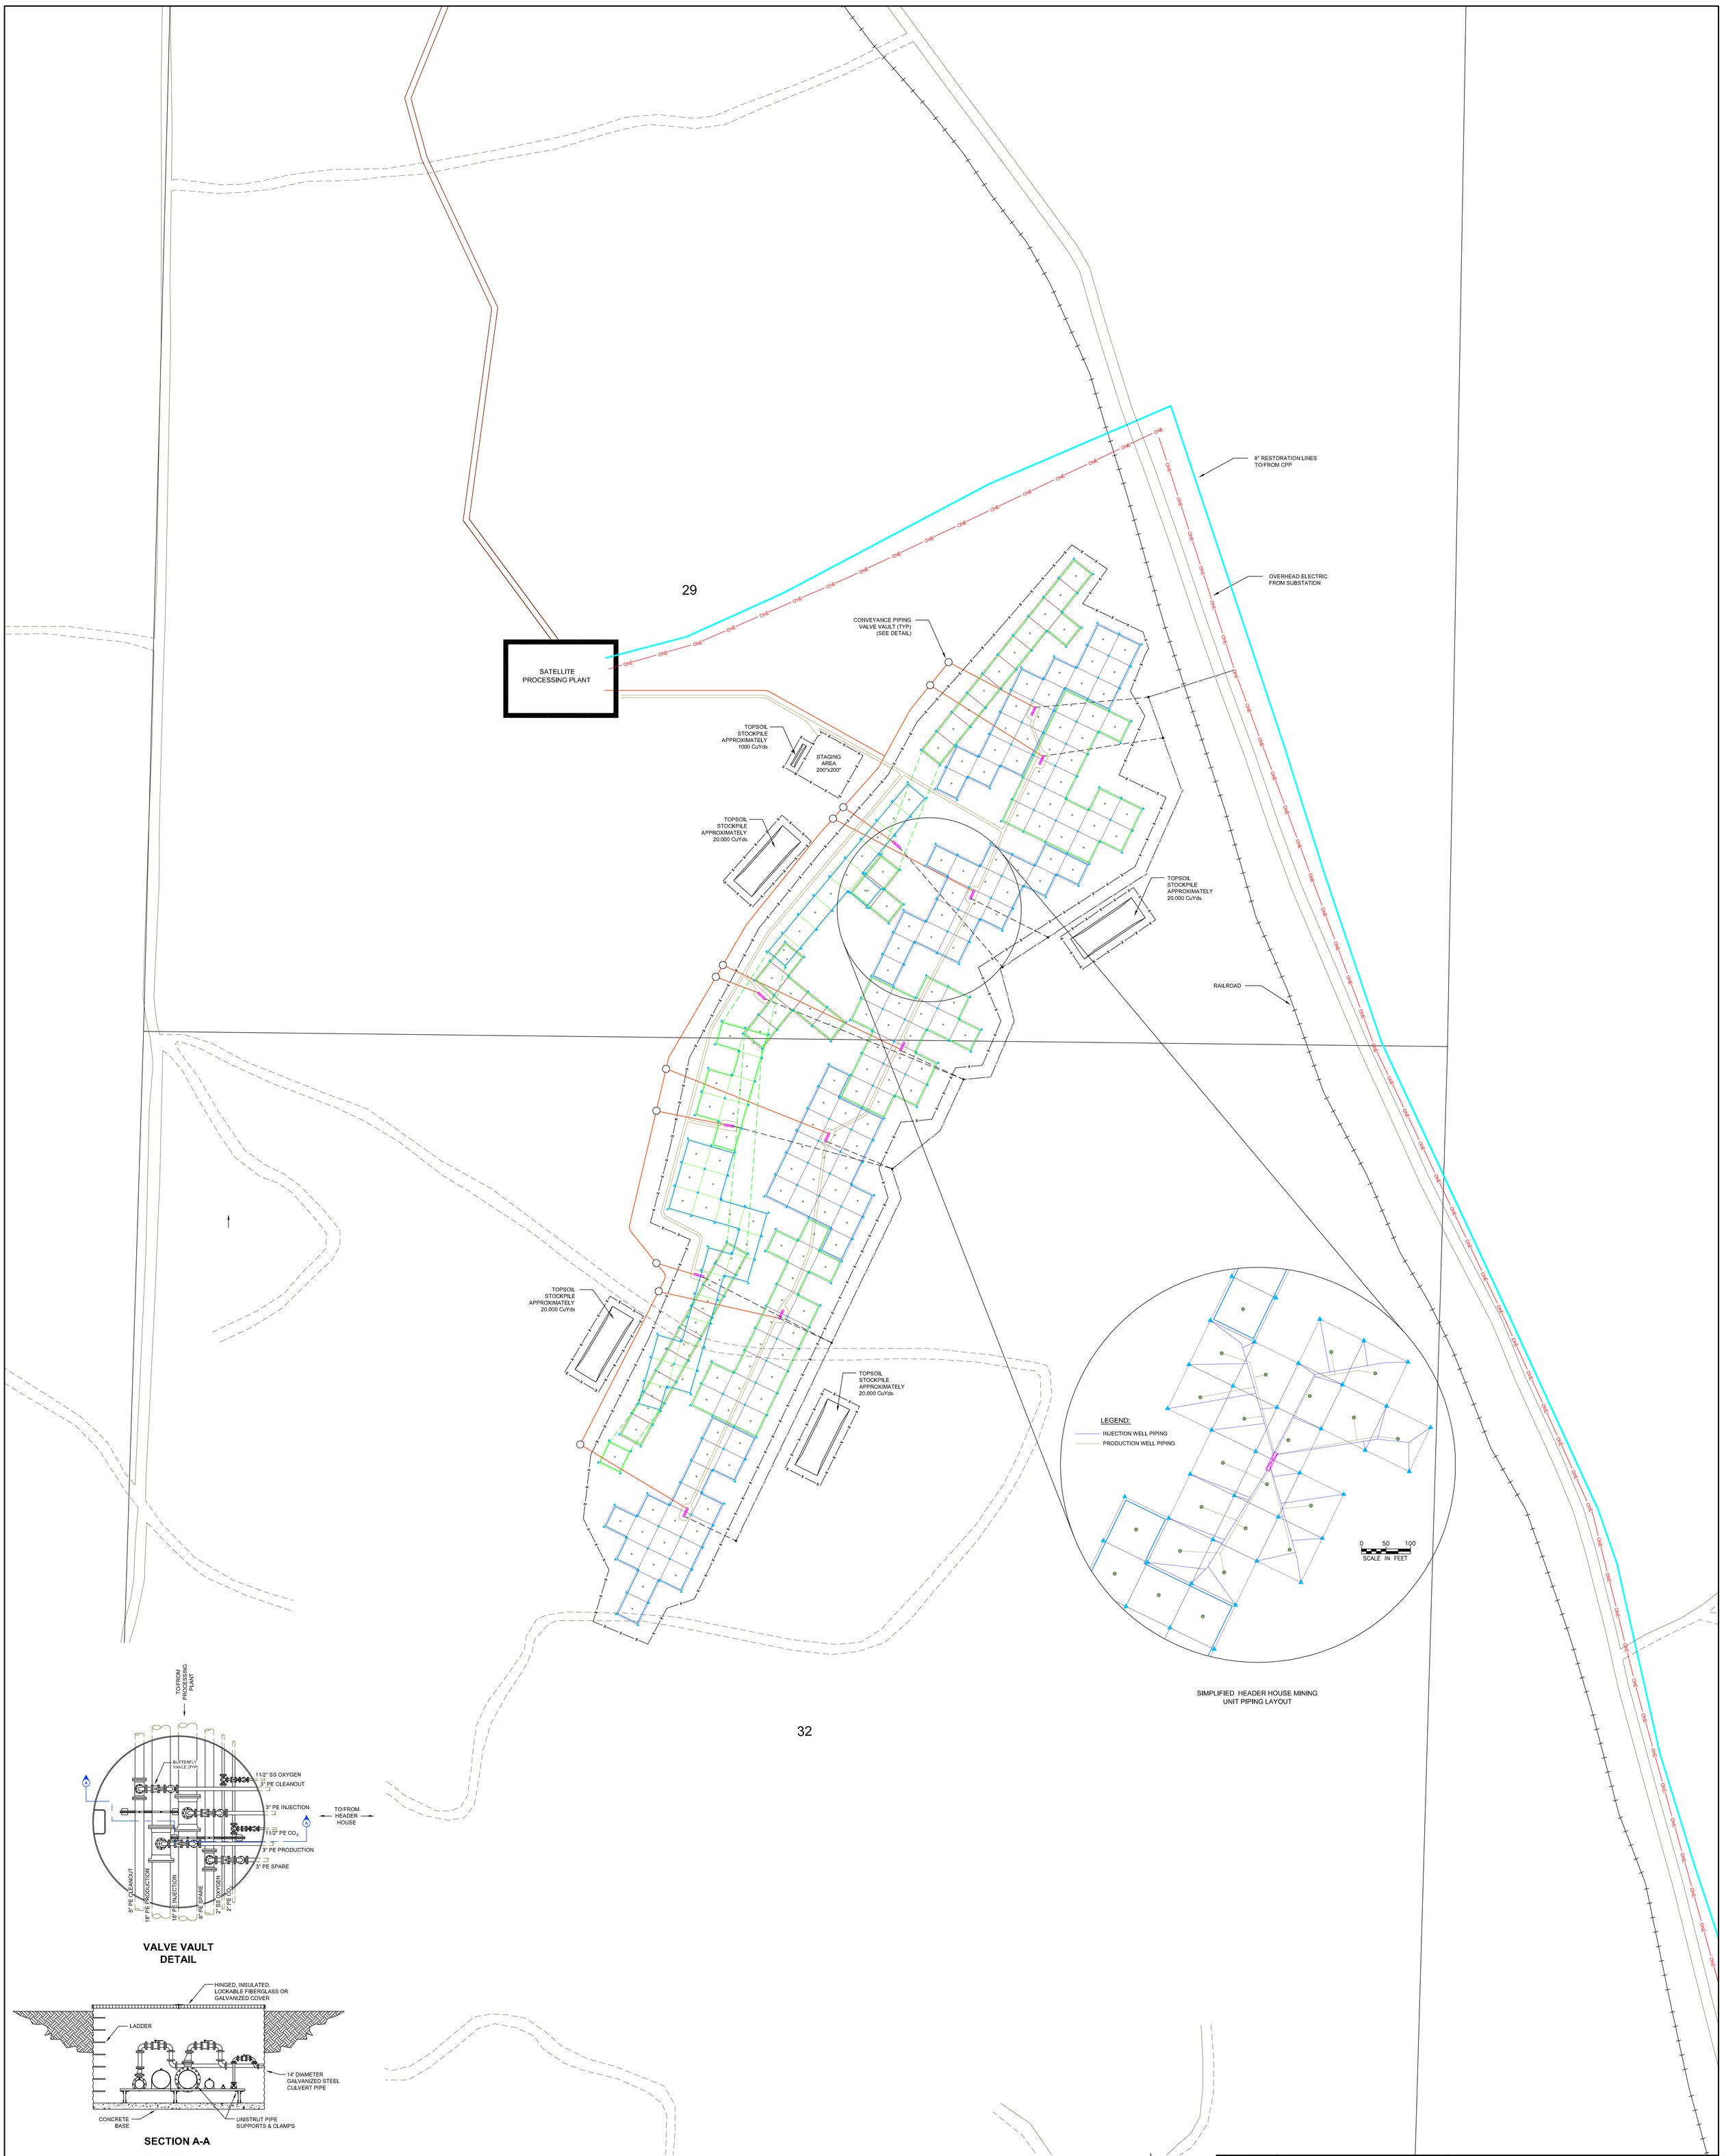

SIMPLIFIED HEADER HOUSE MINING UNIT PIPING LAYOUT

VALVE VAULT DETAIL

SECTION A-A

CONSULTANT

REVISIONS

#	DRAWN	CHECKED	APPROVED	DATE

REF

CHECK SCALES

If this bar does not measure 1 inch this map is not at its original scale

Arch E 36" x 48"

POWERTECH (USA) INC.

Plate 7.3

Map #1 Typical Layout-Mining Unit (100' Grid)

Sec 29&32, T1E-R6S

PLOT DATE	14-Nov-2008	DATE	12-November-2008
DRAWN	JGM	CHECKED	JM
SCALE	As Shown	FILENAME	p:\dewey-burdock\maps\dewey-100ft-mining-units.dwg

PROJECT Dewey-Burdock

COORDS NAD 27 - South Dakota State Planes-South Zone (feet)

1 OF 1

P:\Dewey-Burdock\Maps\Dewey-100ft-Mining-Units.dwg Layout: Map#1-New_TB